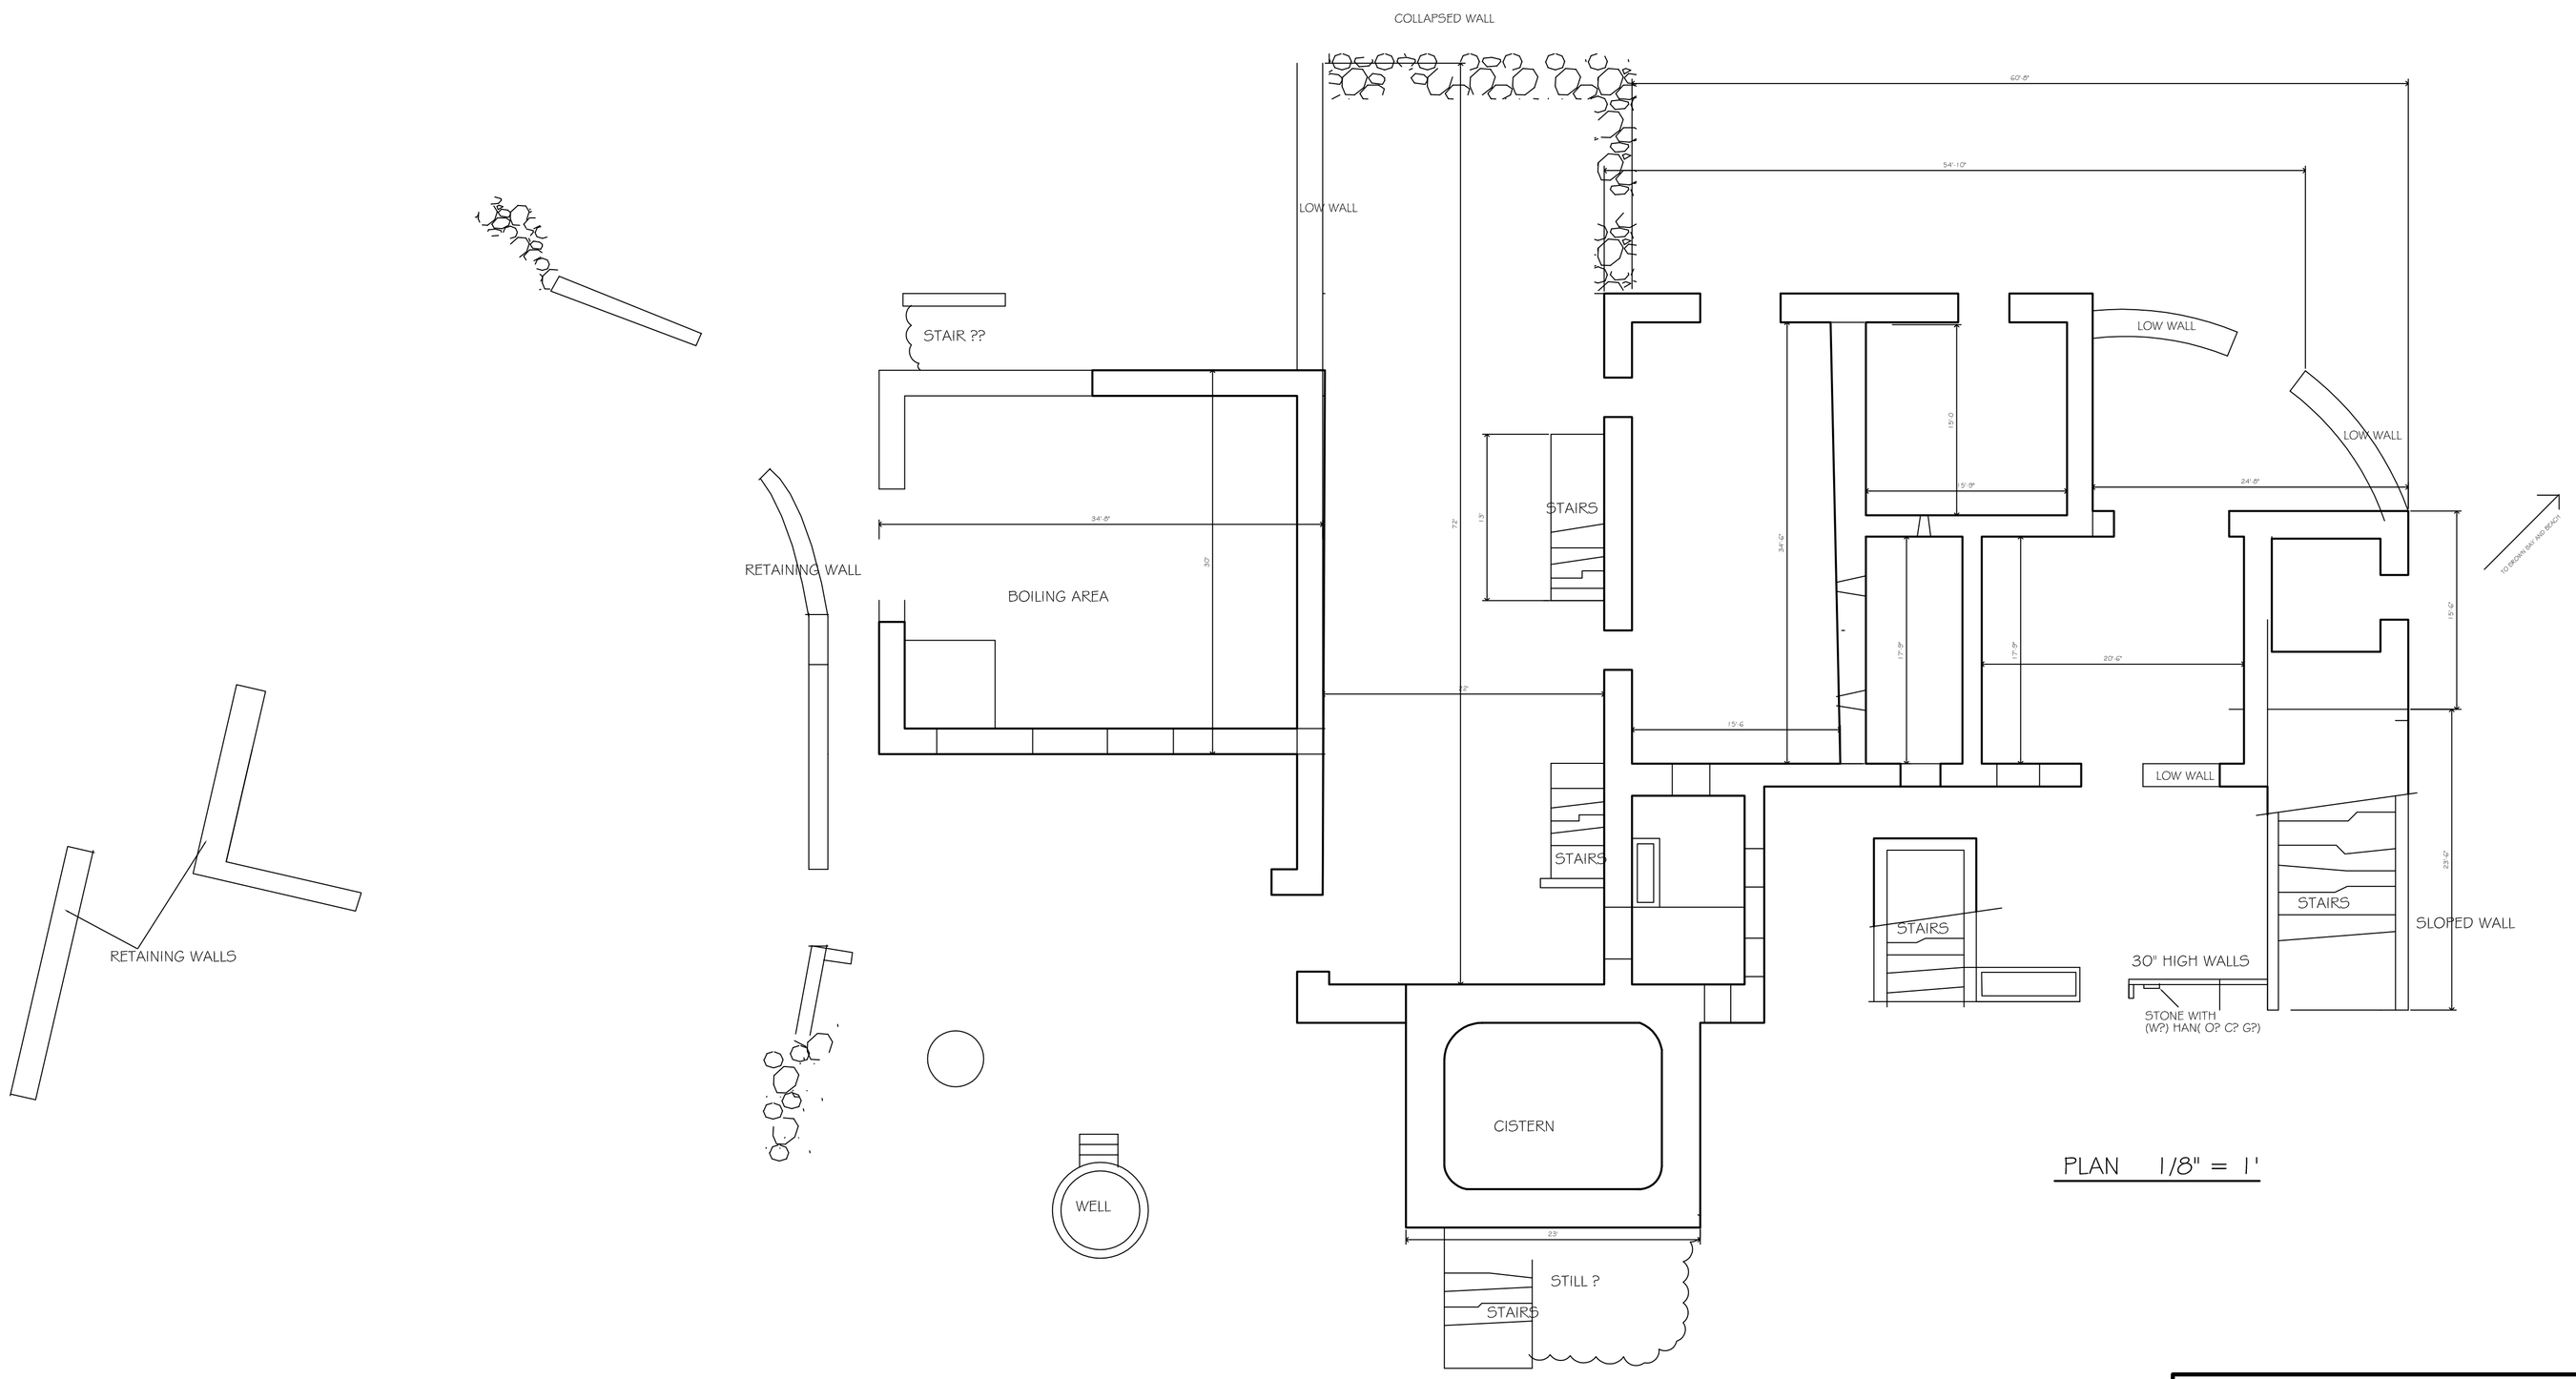

SUGAR FACTORY BUILDINGS
BROWN BAY, ST. JOHN, USVI

MEASURED BY CARIBBEAN VOLUNTEER EXPEDITIONS
BOX 388, CORNING, NY 14830

FOR THE US VIRGIN ISLAND NATIONAL PARK
FEBRUARY 2006